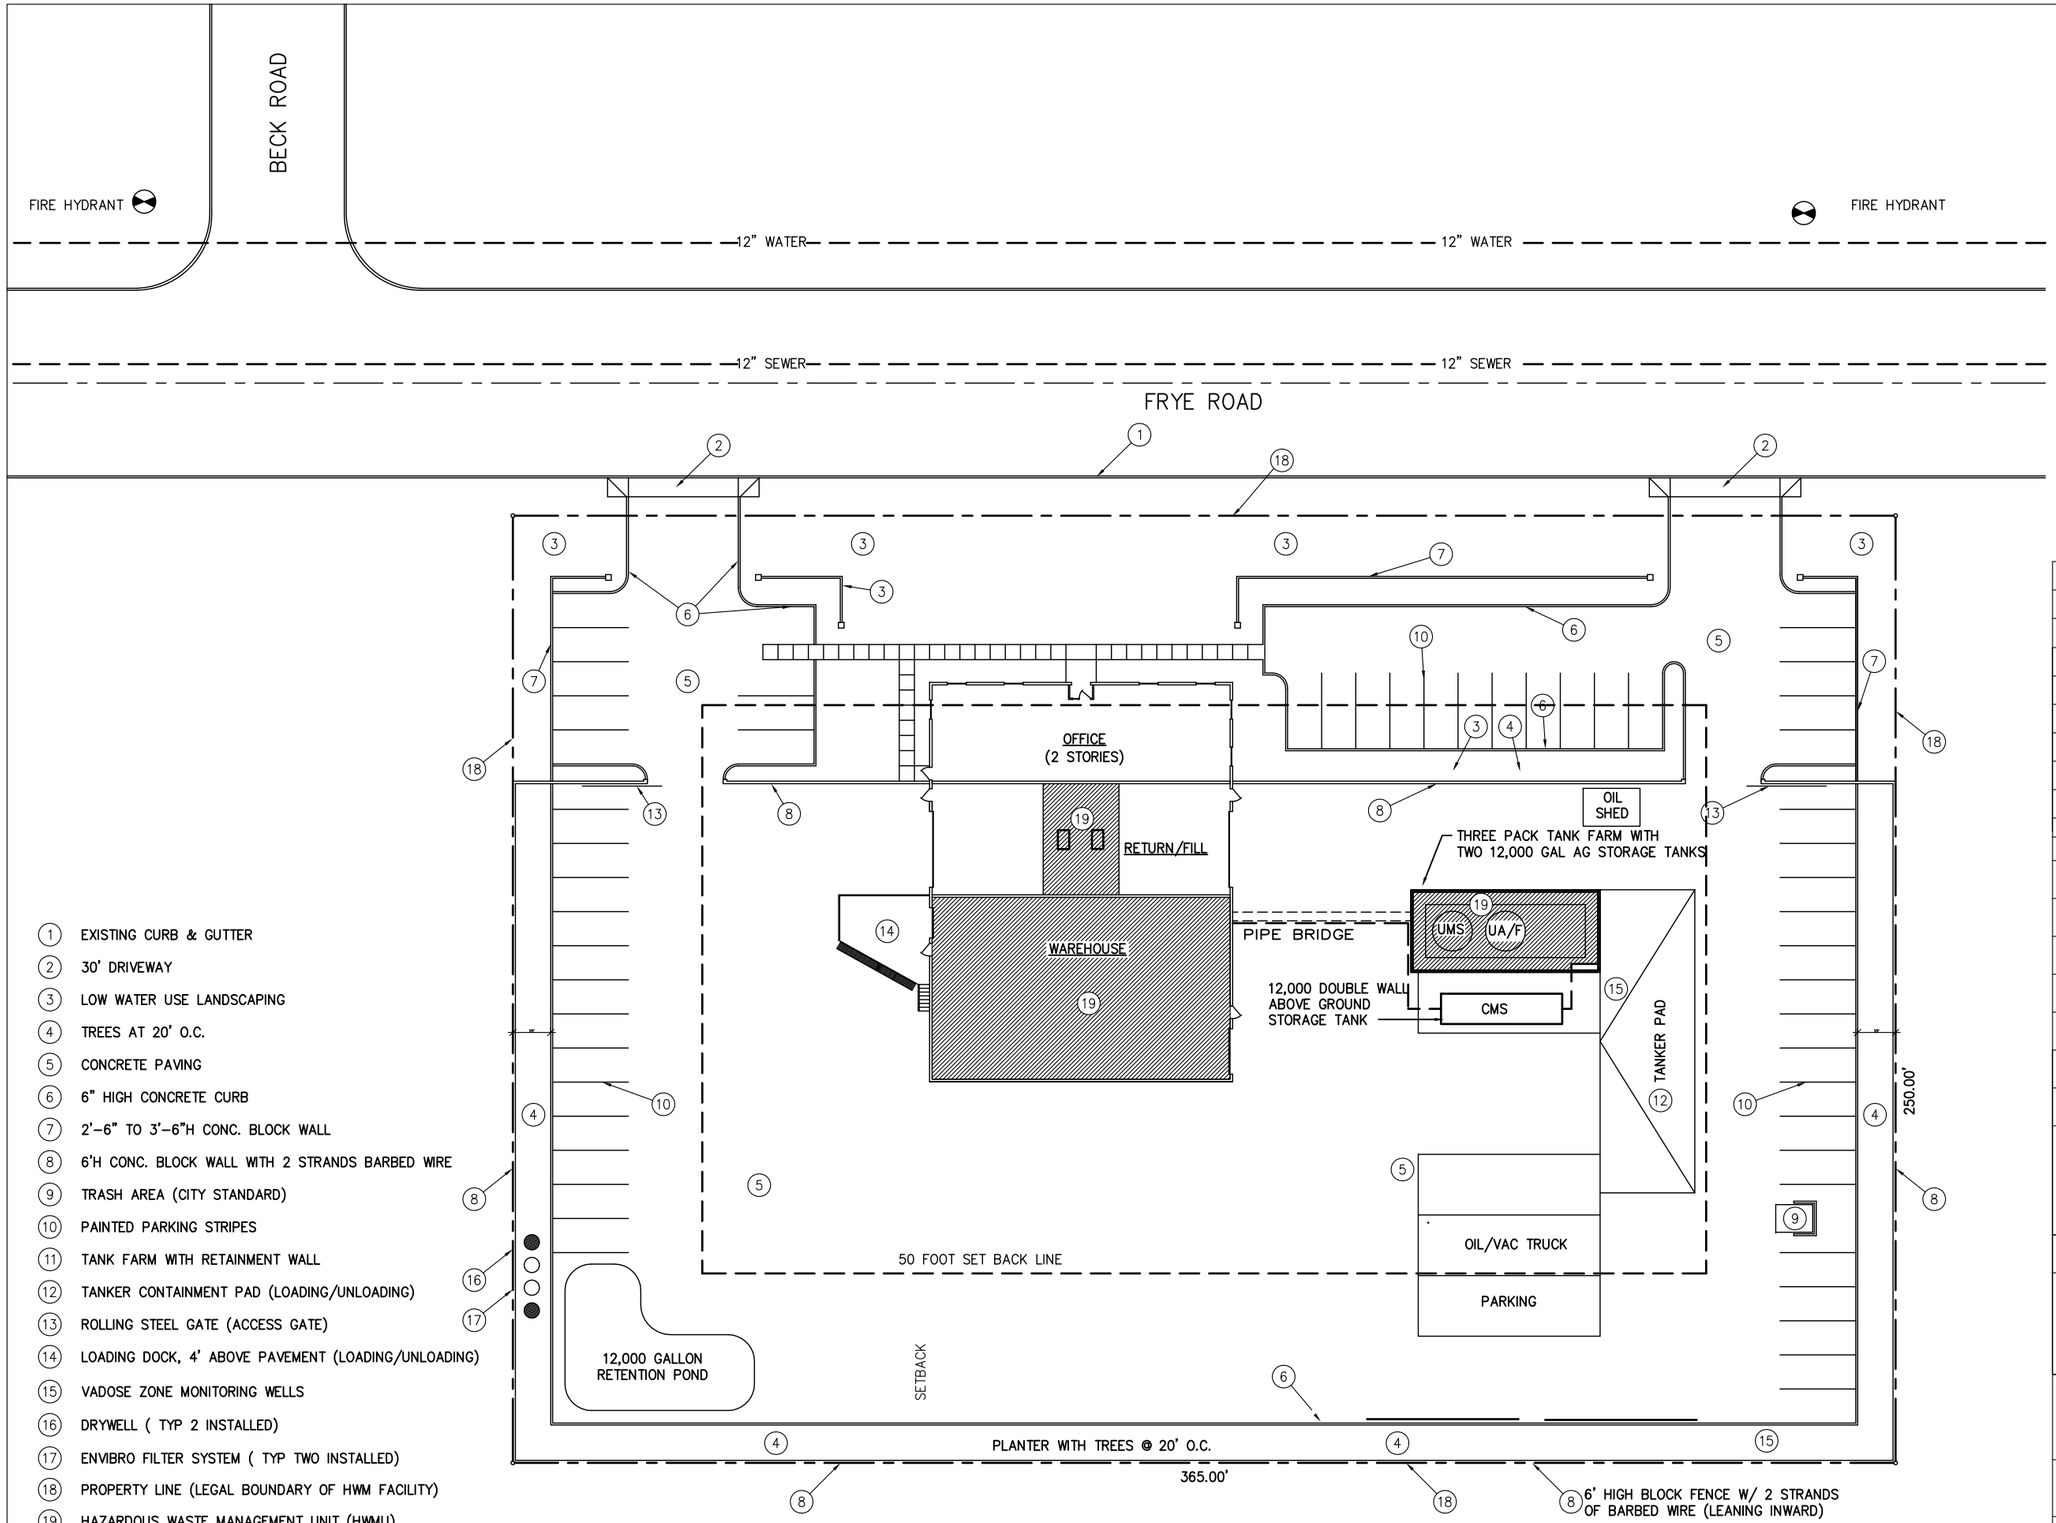

1. EXISTING CURB & GUTTER
2. 30' DRIVEWAY
3. LOW WATER USE LANDSCAPING
4. TREES AT 20' O.C.
5. CONCRETE PAVING
6. 6" HIGH CONCRETE CURB
7. 2'-6" TO 3'-6"H CONC. BLOCK WALL
8. 6'H CONC. BLOCK WALL WITH 2 STRANDS BARBED WIRE
9. TRASH AREA (CITY STANDARD)
10. PAINTED PARKING STRIPES
11. TANK FARM WITH RETAINMENT WALL
12. TANKER CONTAINMENT PAD (LOADING/UNLOADING)
13. ROLLING STEEL GATE (ACCESS GATE)
14. LOADING DOCK, 4' ABOVE PAVEMENT (LOADING/UNLOADING)
15. VADOSE ZONE MONITORING WELLS
16. DRYWELL (TYP 2 INSTALLED)
17. ENVIBRO FILTER SYSTEM (TYP TWO INSTALLED)
18. PROPERTY LINE (LEGAL BOUNDARY OF HWM FACILITY)
19. HAZARDOUS WASTE MANAGEMENT UNIT (HWMU)

EXHIBIT A-2

0' 3' 10'
1' 6' 15'

NET LAND AREA: 91,250 S.F. , 2.095 AC.
BUILDING AREA: 8,400 S.F. FIRST FLOOR
2,080 S.F. SECOND FLOOR
10,480 S.F. TOTAL

COVERAGE : 9.2%

ZONE: I-2

OCCUPANCY : OFFICE - B
WAREHOUSE - H-7

CONSTRUCTION : III_N

HEIGHT: ONE AND TWO STORIES

PARKING:
OFFICE: 4160/200 = 20.80
WAREHOUSE: 6420/500 = 12.64

TOTAL REQUIRED = 34
TOTAL PROVIDED = 60

NO.	DESCRIPTION	BY	CHK	APPR	DATE
09	ADD CONTAINERS LEGEND	GAS	-	-	031714
08	UPDATE STORAGE TANKS	GAS	-	-	022014
07	UPDATE STORAGE TANKS	GAS	-	-	071309
06	SHOW 12K AGT FOR PART B	JEK	-	-	051804
05	SHOW 12K DBL WALL 150 AGT	WEY	-	-	060995
04	ADJUST FOR AS-BUILT	WEY	WEY	-	121393
03	ADDED RETENTION POND	MJP	WO	-	040792
02	ADDED SITE DEVEL. IMPROVEMENT #'S	MJP	-	-	021392

REVISIONS

STORAGE CONTAINERS LEGEND

CONTAINER	CAPACITY	NUMBER PRESENT	CONTENTS
CONTAINER STORAGE AREA	55-360	UP TO 140	MISC.* OIL
RETURN/FILL STATION	162	2	MISC.* OIL
OIL-VAC TRUCKS	3,500	12	USED OIL
TANK FARM AST'S	12,000	3	NEW/USED SOLVENT
FRAC TANKS (FT1, FT2, FT3)	UP TO 21,000	3	USED OIL

* MISC. OIL CAN INCLUDE SOLVENT, CLEANERS PAINT PRODUCT AND WASTE.

PROPRIETARY STATEMENT

THIS DRAWING IS THE EXCLUSIVE PROPERTY OF SAFETY-KLEEN SYSTEMS, INC. AND IS PROPRIETARY AND CONFIDENTIAL INFORMATION. THIS DRAWING AND THE INFORMATION CONTAINED THEREIN MUST NOT BE DUPLICATED, USED, DIVULGED, REPRODUCED, COPIED, DISCLOSED OR APPROPRIATED IN WHOLE OR IN PART FOR ANY PURPOSE OTHER THAT AS EXPRESSLY AUTHORIZED BY SAFETY-KLEEN SYSTEMS, INC. THIS DRAWING MUST BE RETURNED PROMPTLY UPON REQUEST.

TITLE

FACILITY LAYOUT
6625 W. FRYE

SAFETY-KLEEN SYSTEMS, INC.
2600 N. CENT EXPRESSWAY STE 400 RICHARDSON, TX. 75080
PHONE 800-669-5740

SCALE	BY	CHKD	P.E. APPR	OP. APPR	DATE
1" = 20'-0"	WEY	-	-	-	04-23-90

SERVICE CENTER LOCATION	SC-DWG NUMBER	REV. NO.
CHANDLER, ARIZONA	7134-SP00-001	09

04-07-92